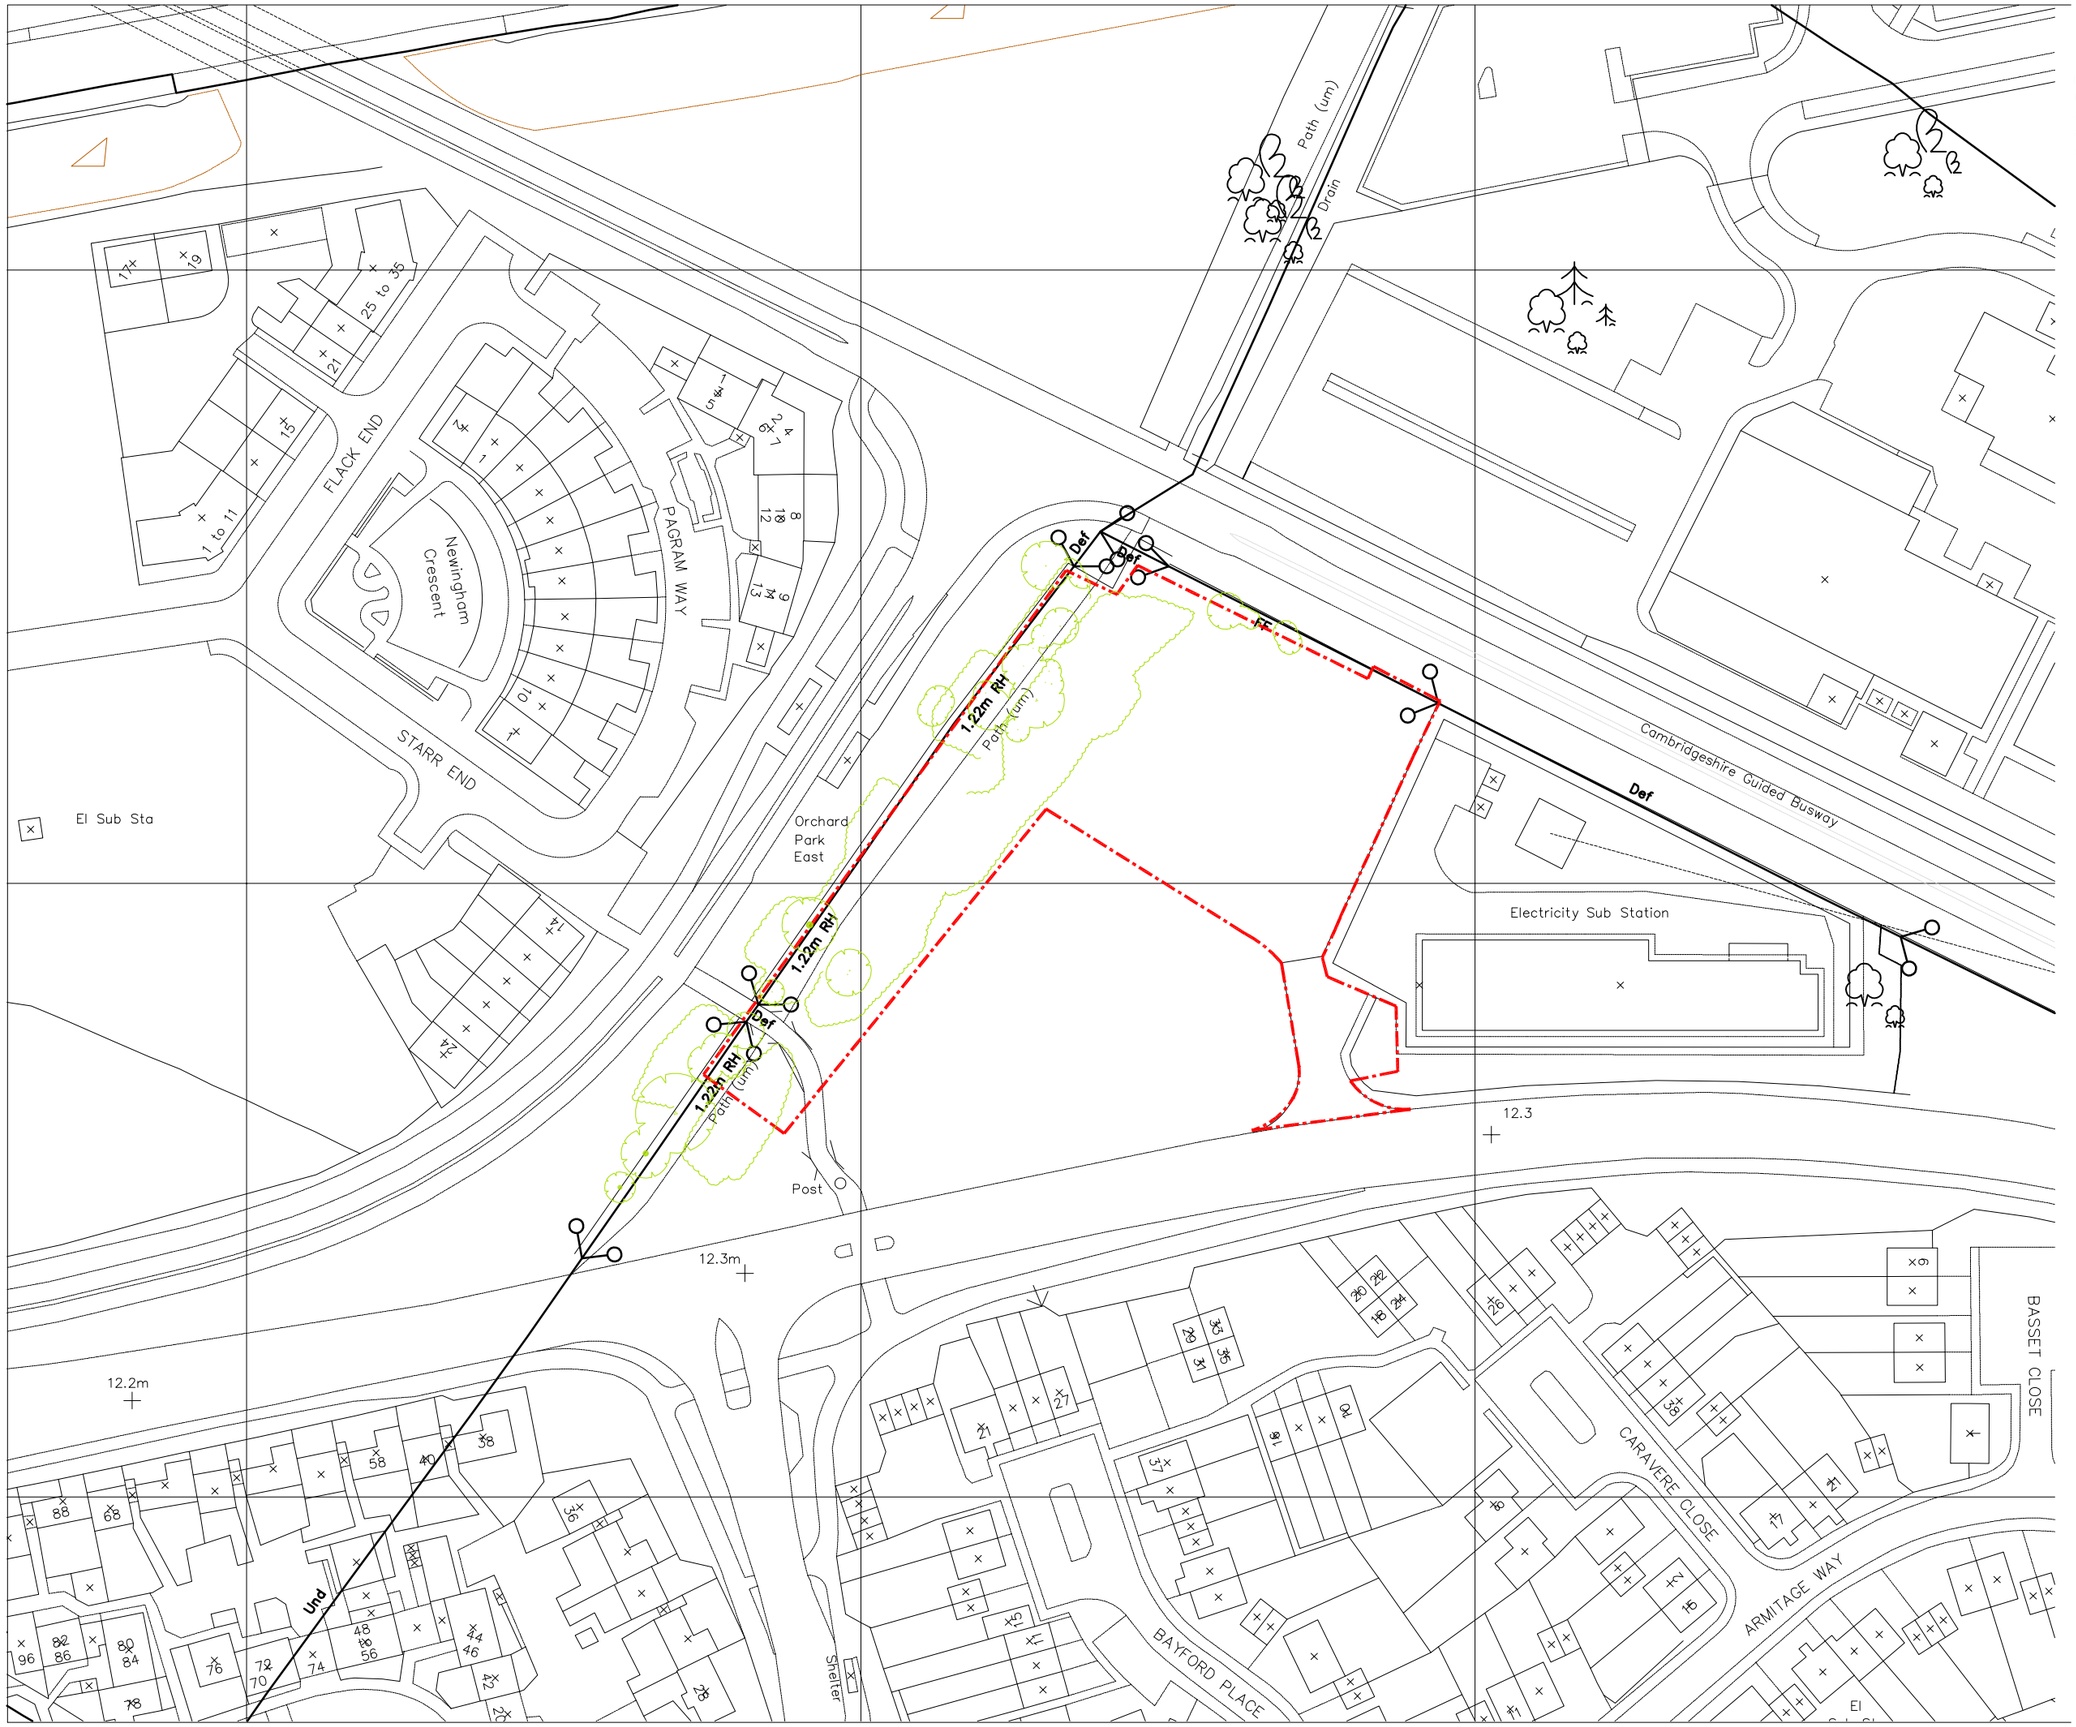

NO DIMENSIONS TO BE SCALED FROM THIS DRAWING

This drawing is issued for the sole and exclusive use of the named recipient. Distribution to any third party is on the strict understanding that no liability is accepted by Pick Everard for any discrepancies, errors or omissions that may be present, and no guarantee is offered as to the accuracy of information shown

Revisions		Date	Drawn	Chk'd
A	First Issue	04.05.10	ELL	MWP

Client
CAMBRIDGE REGIONAL COLLEGE

Architects
Consulting Engineers
Project Managers
Surveyors
PICK EVERARD
Halford House
Charles Street
Leicester
LE1 1HA
Phone 0116 223 4400
Fax 0116 223 4411/22/33
consultants@pickeverard.co.uk
www.pickeverard.co.uk

Project
SMARTLIFE LOW CARBON

Drawing Title
Existing Site Plan

Status
PRELIMINARY

Scale - unless otherwise stated
1:500 at A1

Drawing Number
100039/A/101

Rev
A